9035-M2.0 MECHANICAL PLANS.dwg
1/20/2010 1:30 PM

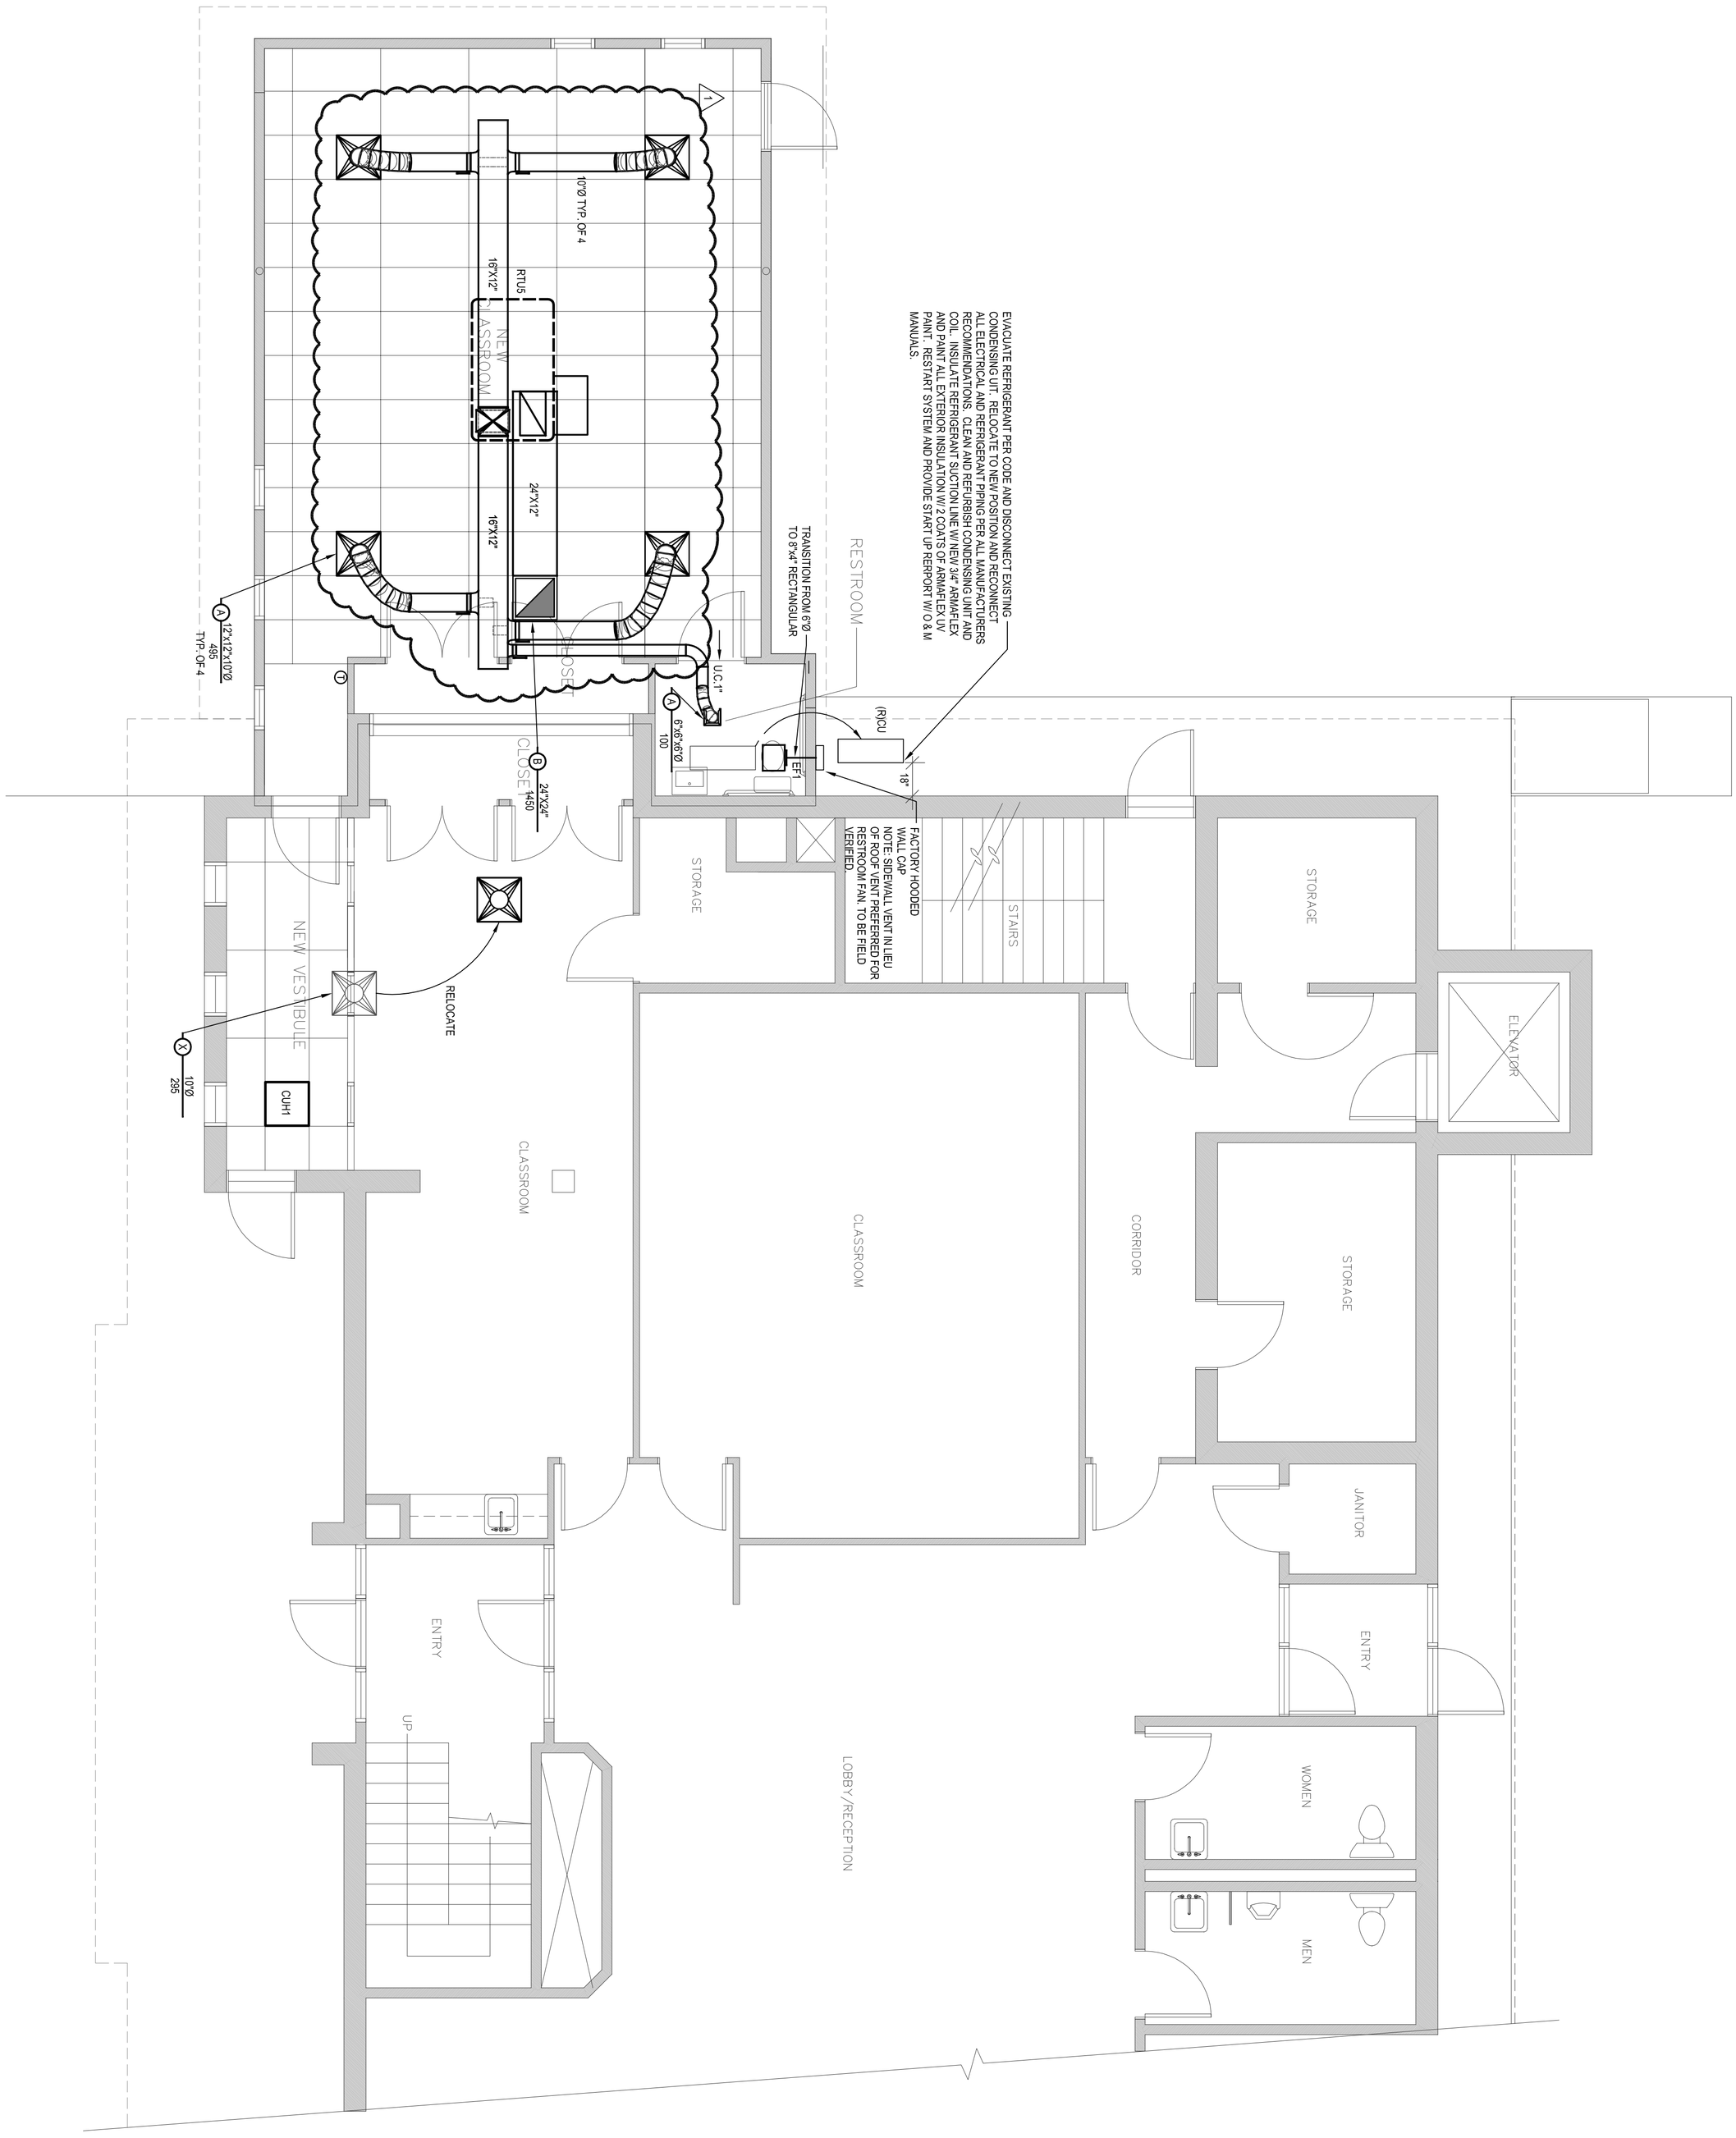

1 MECHANICAL FLOOR PLAN

SCALE: 1/4" = 1'-0"

SHEET NO.
M2.0

JOB # 9035

REVISIONS		
NO.	DATE	DESCRIPTION
1	10/09/09 1/20/2010	ISSUED FOR CONSTRUCTION ADDEMDUM #2

DRAWN BY: JDW
CHECKED BY: DJM
ISSUE DATE: 9/30/09

DILLON CAMPUS ADDITION

COLORADO MOUNTAIN COLLEGE
333 FIEDLER AVE, DILLON, COLORADO

These documents are prepared for exclusive use by

COLORADO MOUNTAIN COLLEGE
831 GRAND AVE GLENWOOD SPRINGS, CO
970.947.8406

ATT: THESE MATERIALS ARE OWNED AND COPYRIGHTED BY DENIS MILLER CONSULTING ENGINEERS, INC (DMCE) AND CONTAIN TECHNICAL, DESIGN AND PROPRIETARY INFORMATION AND TRADE SECRETS AS DEFINED BY STATUTE. ACCESS TO THESE MATERIALS IS GIVEN ONLY TO APPROVED CONTRACTORS AND MATERIAL MEN AND ONLY FOR USE IN THE BIDDING AND CONSTRUCTION OF THE PROJECT FOR WHICH THEY WERE PREPARED. ANY USE OF THIS INFORMATION FOR PURPOSE BEYOND THOSE EXPRESSLY PERMITTED BY DMCE IS A VIOLATION OF STATE AND FEDERAL LAW AND MAY SUBJECT THE USER TO CIVIL AND CRIMINAL PENALTIES.

DATE:

DMCE ENGINEERING
5737 W 6TH AVE.
LAKEWOOD, CO 80214
PHONE (303) 421-3208
FAX (303) 421-3209